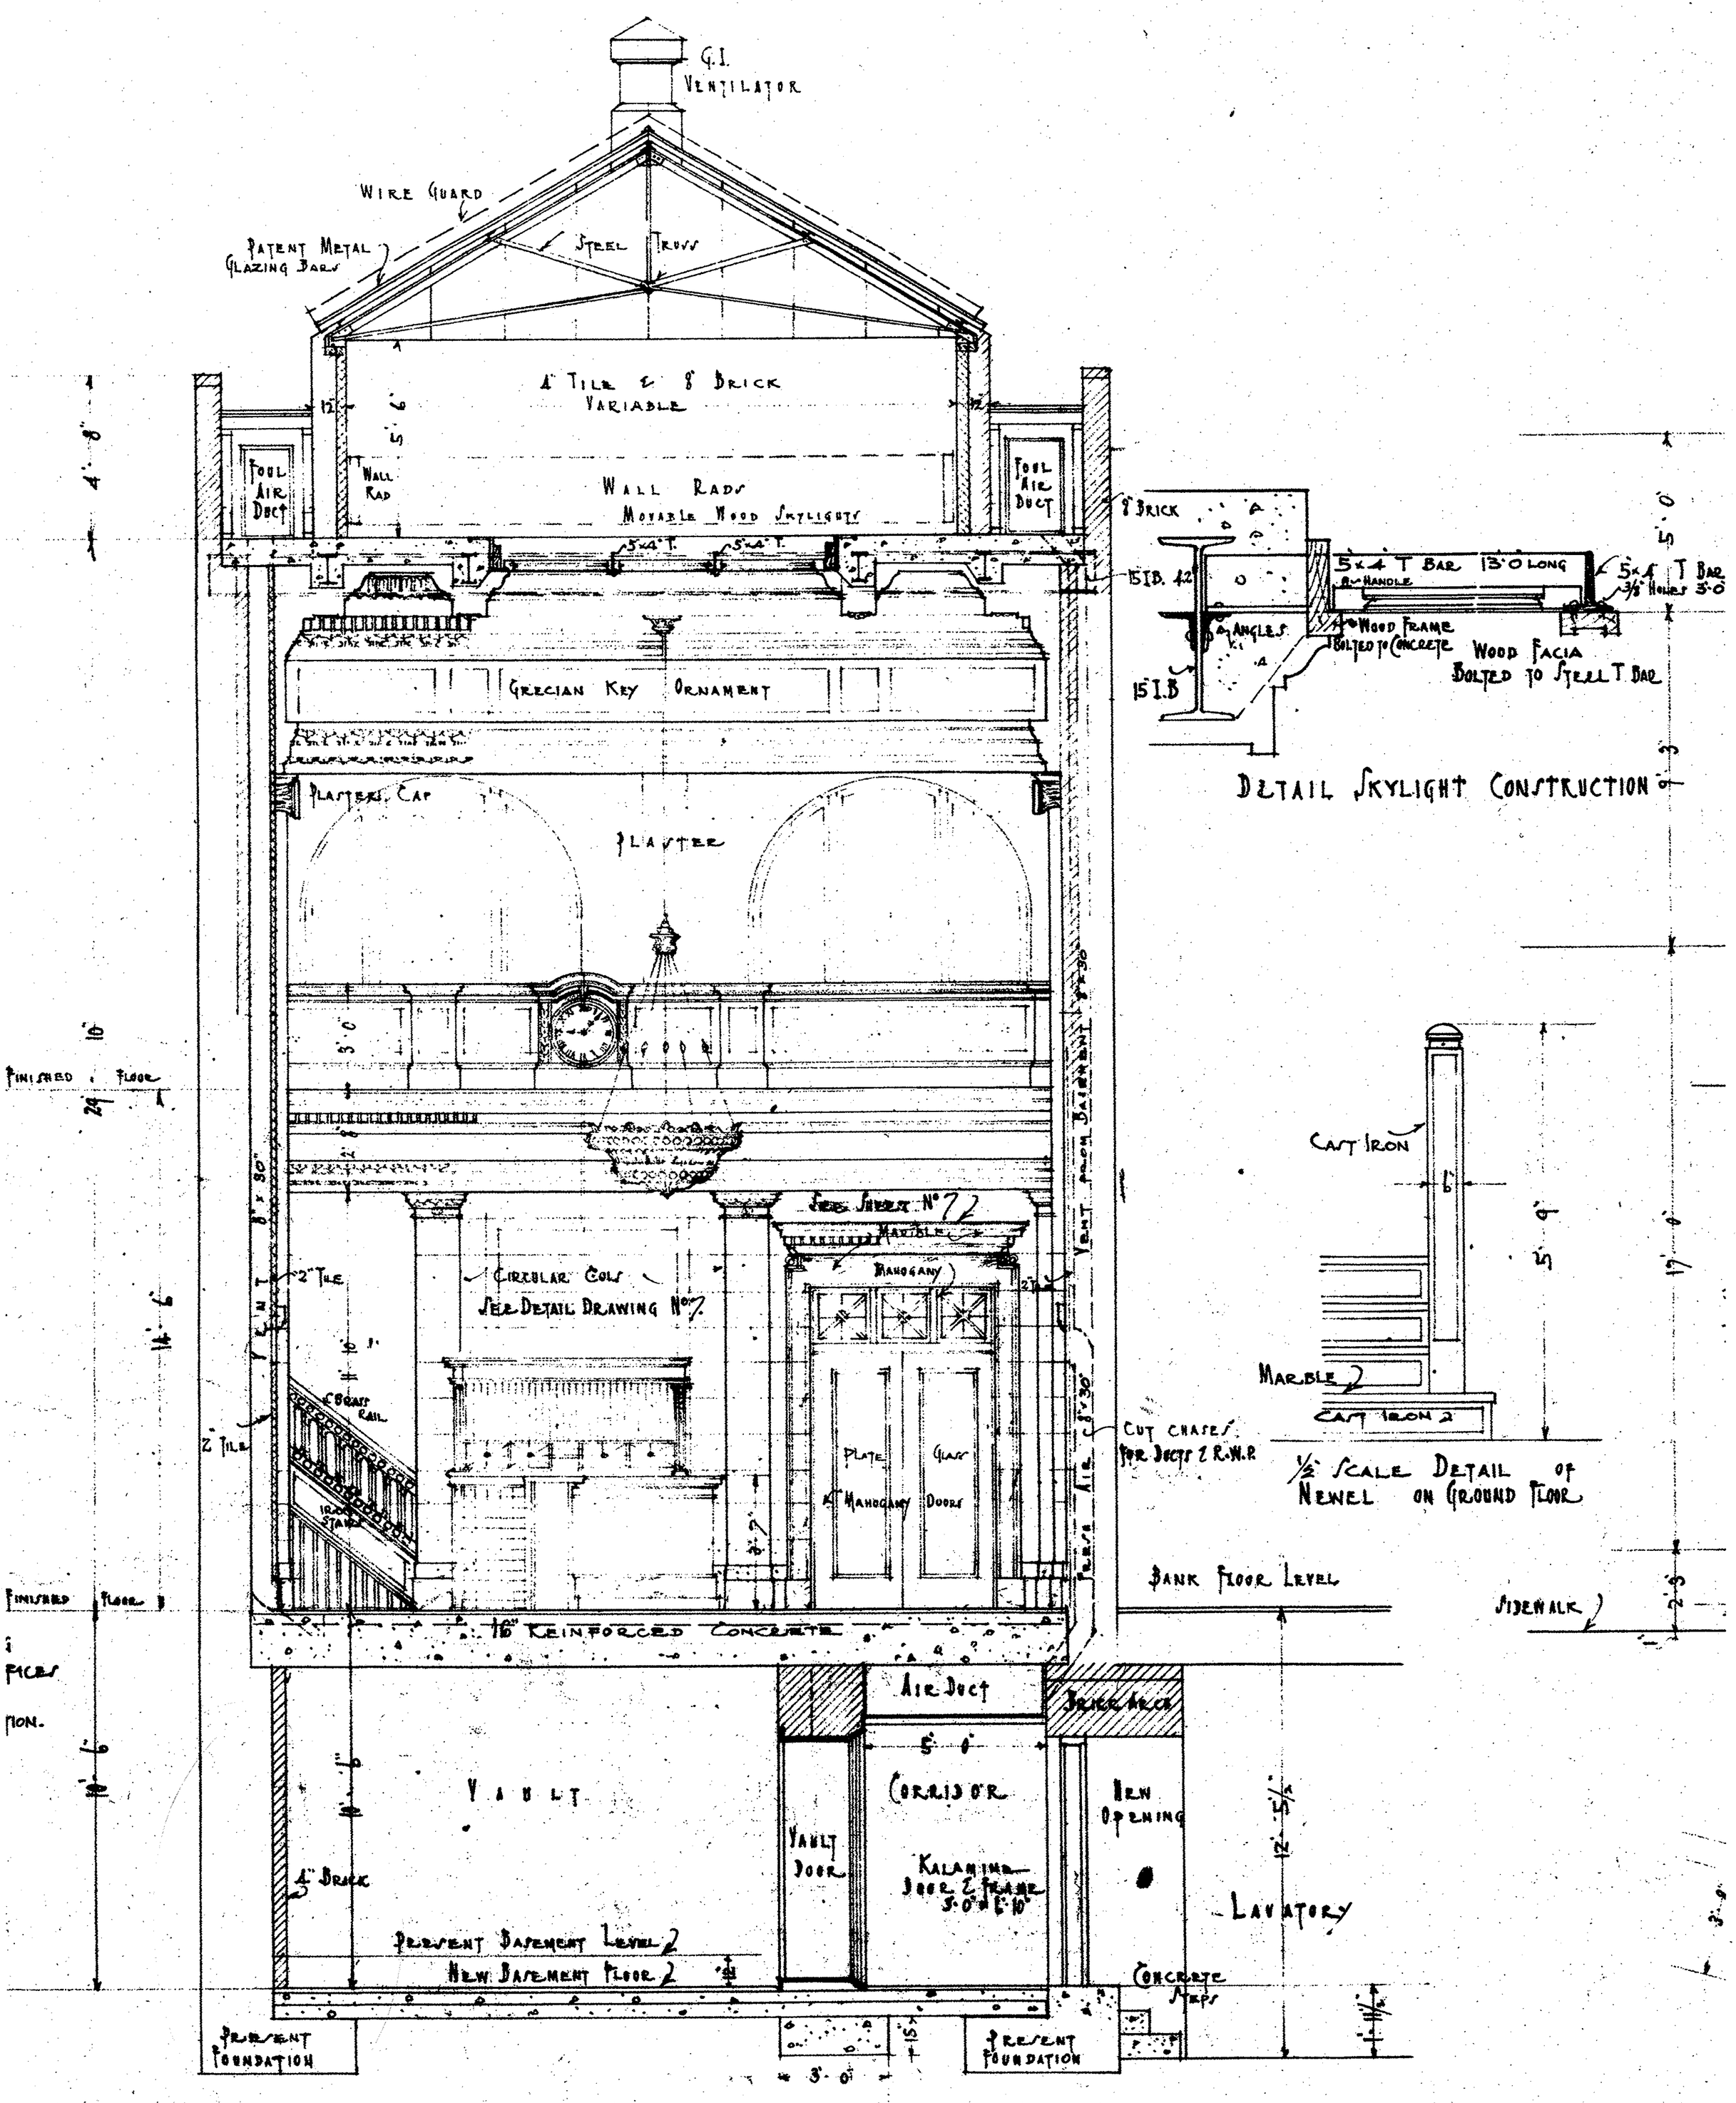

Detail Skylight Construction

Cross Section

Scale 1/4 Inch to 1 Foot